West End Project
Proposed Implementation Plan
Capper Street

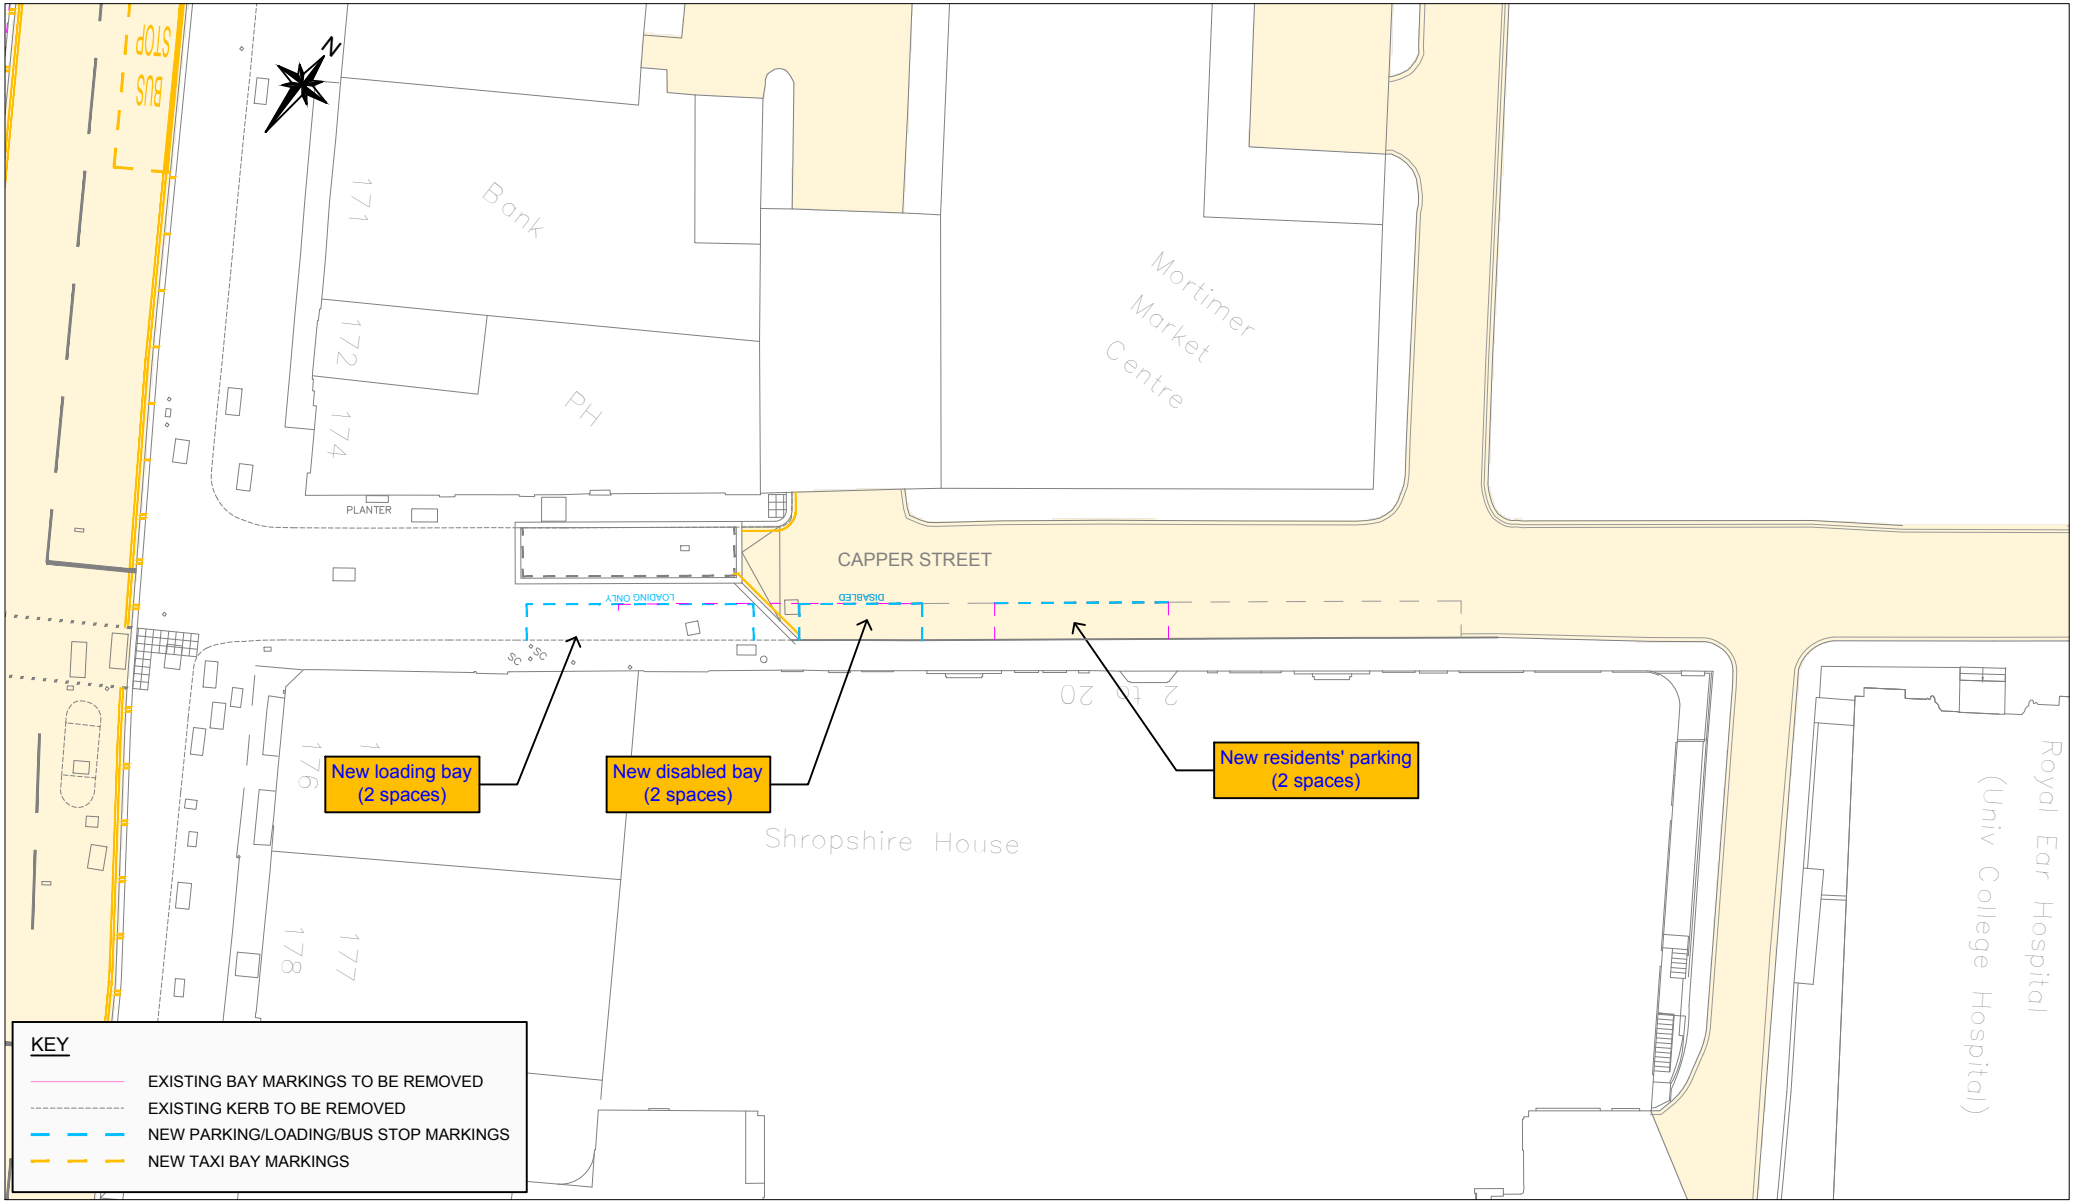

Drawing Location: K:\Projects\West End Project\05 - TMO\Website Drawings
Drawing Name: MP1101_WEP_CA-E_SS_Website.dwg
Drawing Number: MP1101_WEP_CA-E_SS_Website-009

Camden

West End project
Transforming the Tottenham Court Road area